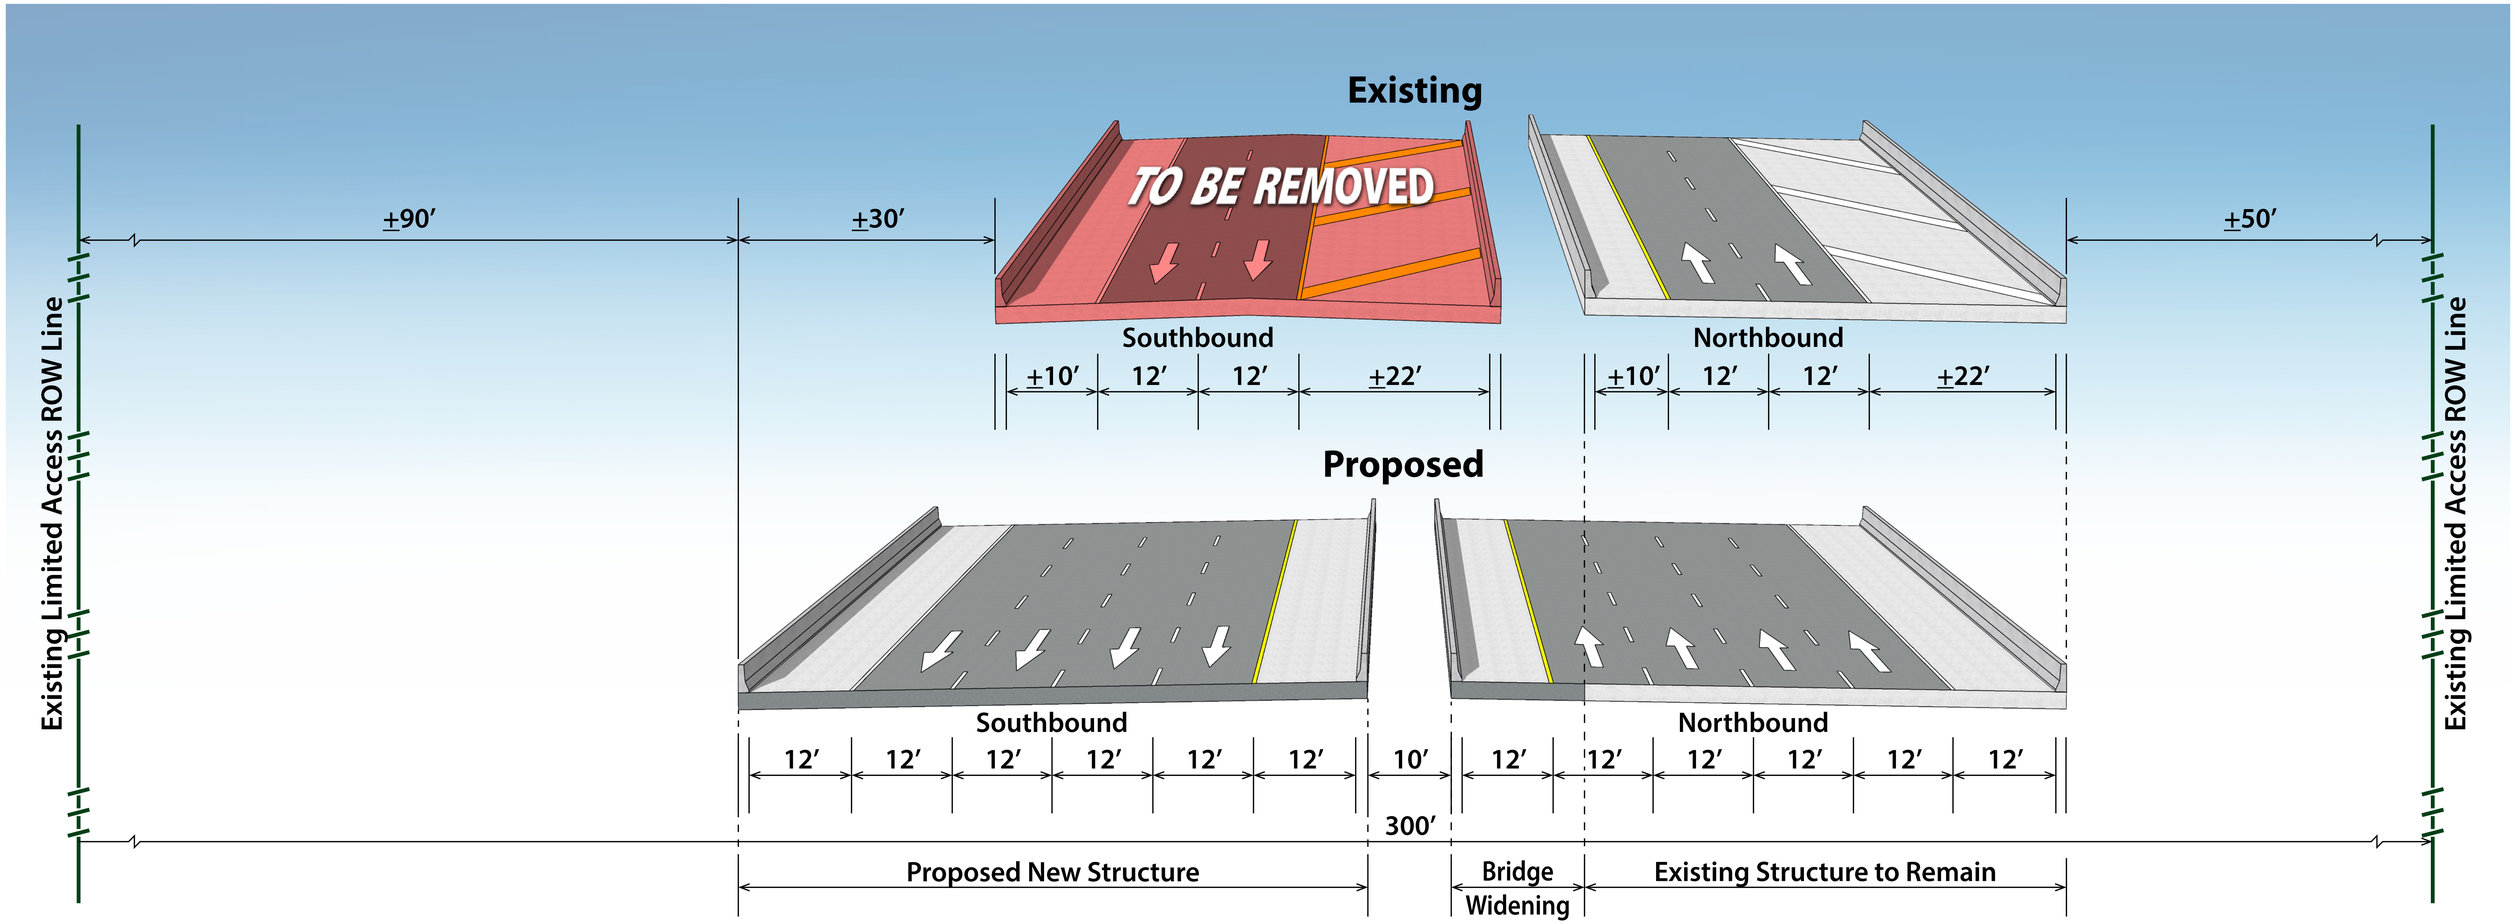THOMAS B. MANUEL BRIDGE